NAME: PILOT STATION (AK10) SN: 50594.7A

AIRPORT ELEVATION: 275' ACRES: 103.42 REVISION DATE: 8/13/97

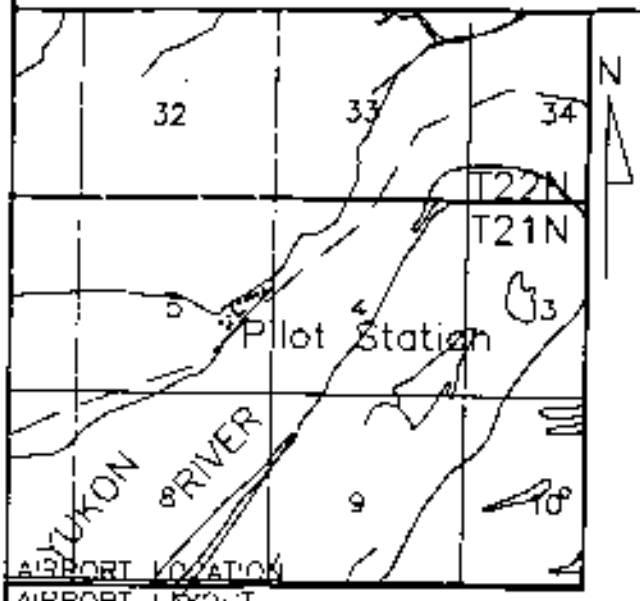

AIRPORT LOCATION

AIRPORT LAYOUT

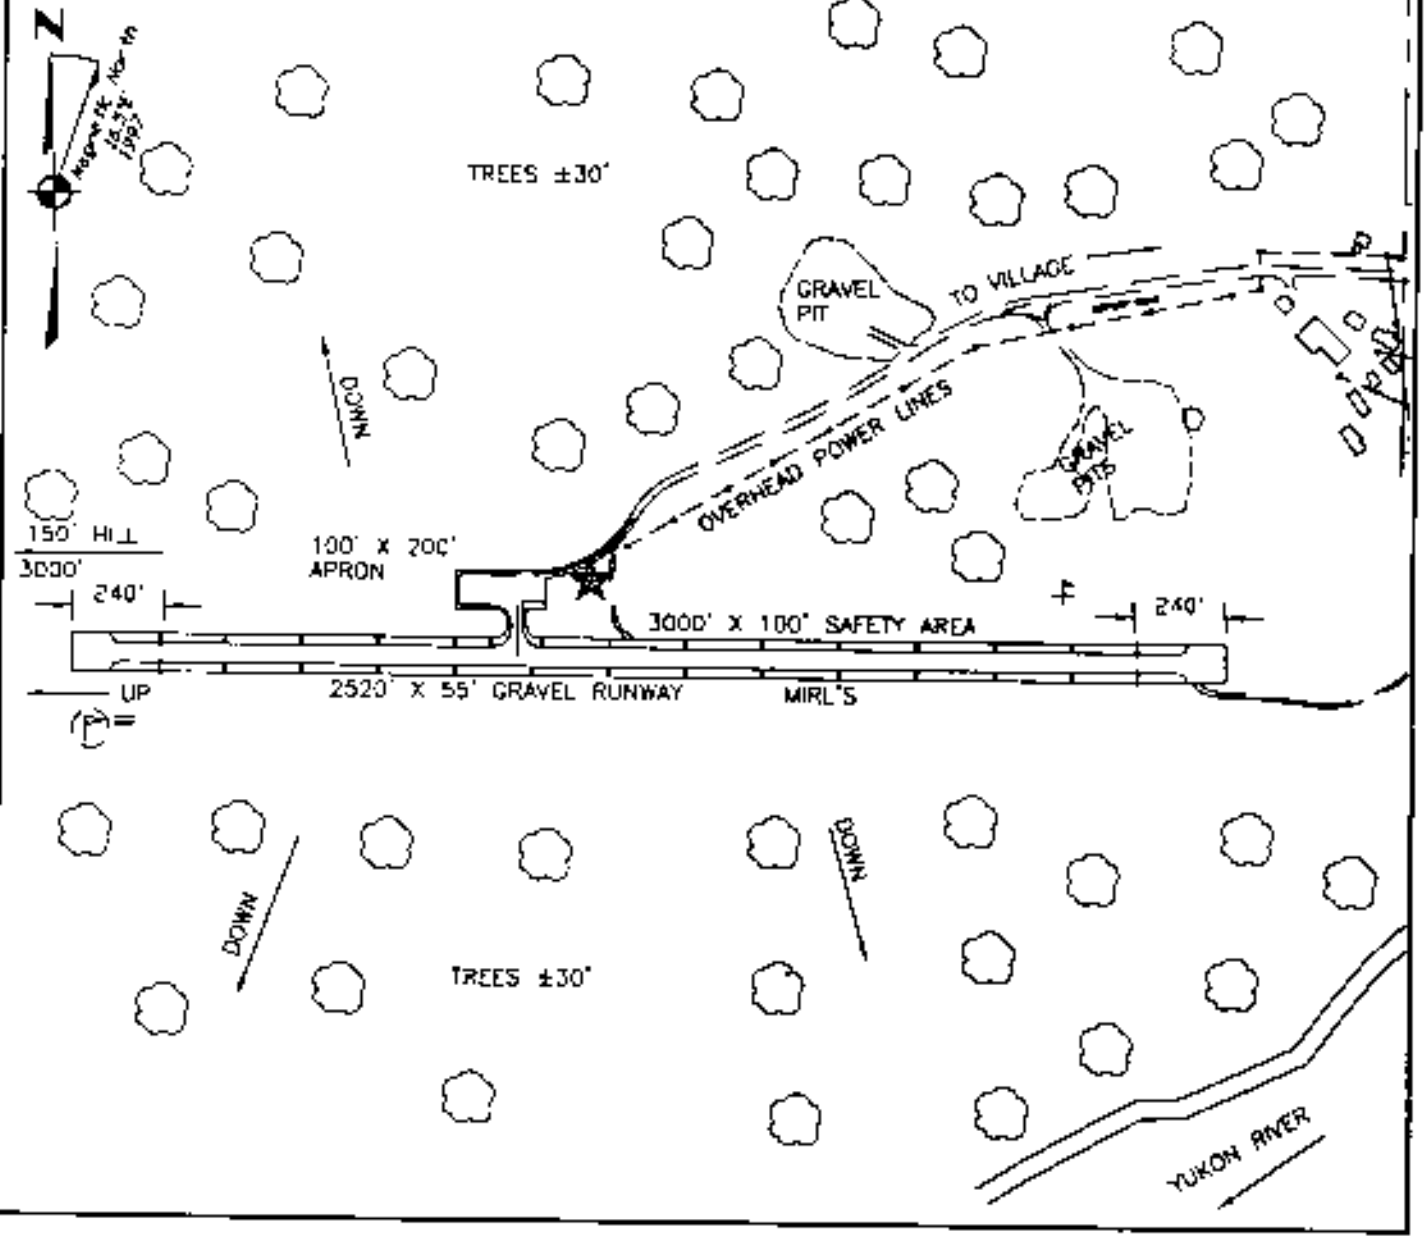

x:\air\alp\5010\pilotsta