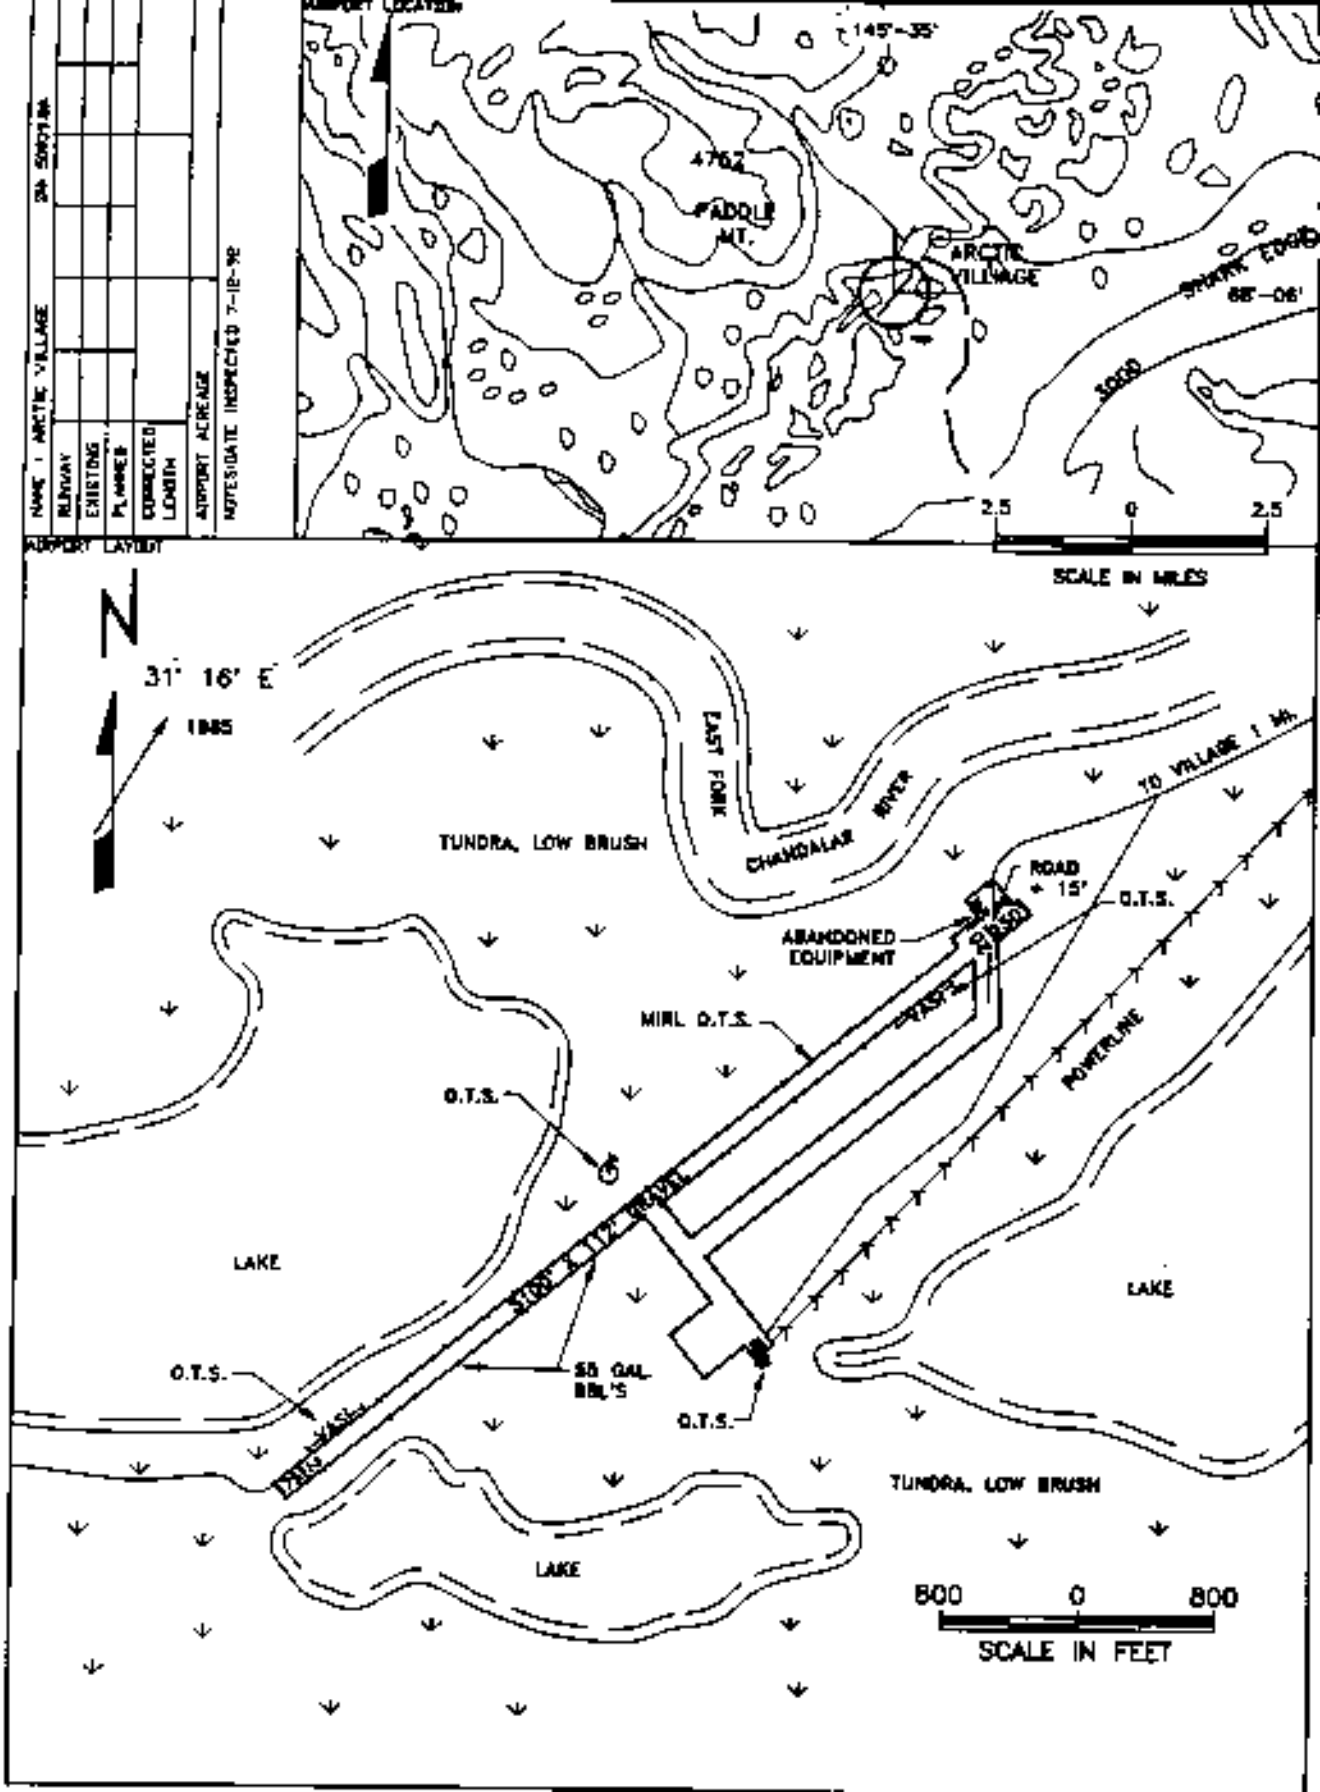
NAME : ARCTIC VILLAGE
RUNWAY
EXISTING
PLANNED
CORRECTED LENGTH
AIRPORT ACREAGE
NOTES/DATE INSPECTED 7-12-92
AIRPORT LAYOUT
AIRPORT LOCATION
145°-35'
4762
PADDLE MT.
ARCTIC VILLAGE
SHORE EDGE
68°-06'
2.5
0
2.5
SCALE IN MILES
N
31° 16' E
1985
EAST FORK
CHANDALAR RIVER
TUNDRA, LOW BRUSH
TO VILLAGE 1 MI.
ROAD + 15'
O.T.S.
ABANDONED EQUIPMENT
MIRL O.T.S.
POWERLINE
O.T.S.
LAKE
55 GAL. BRL'S
O.T.S.
O.T.S.
LAKE
TUNDRA, LOW BRUSH
LAKE
800
0
800
SCALE IN FEET