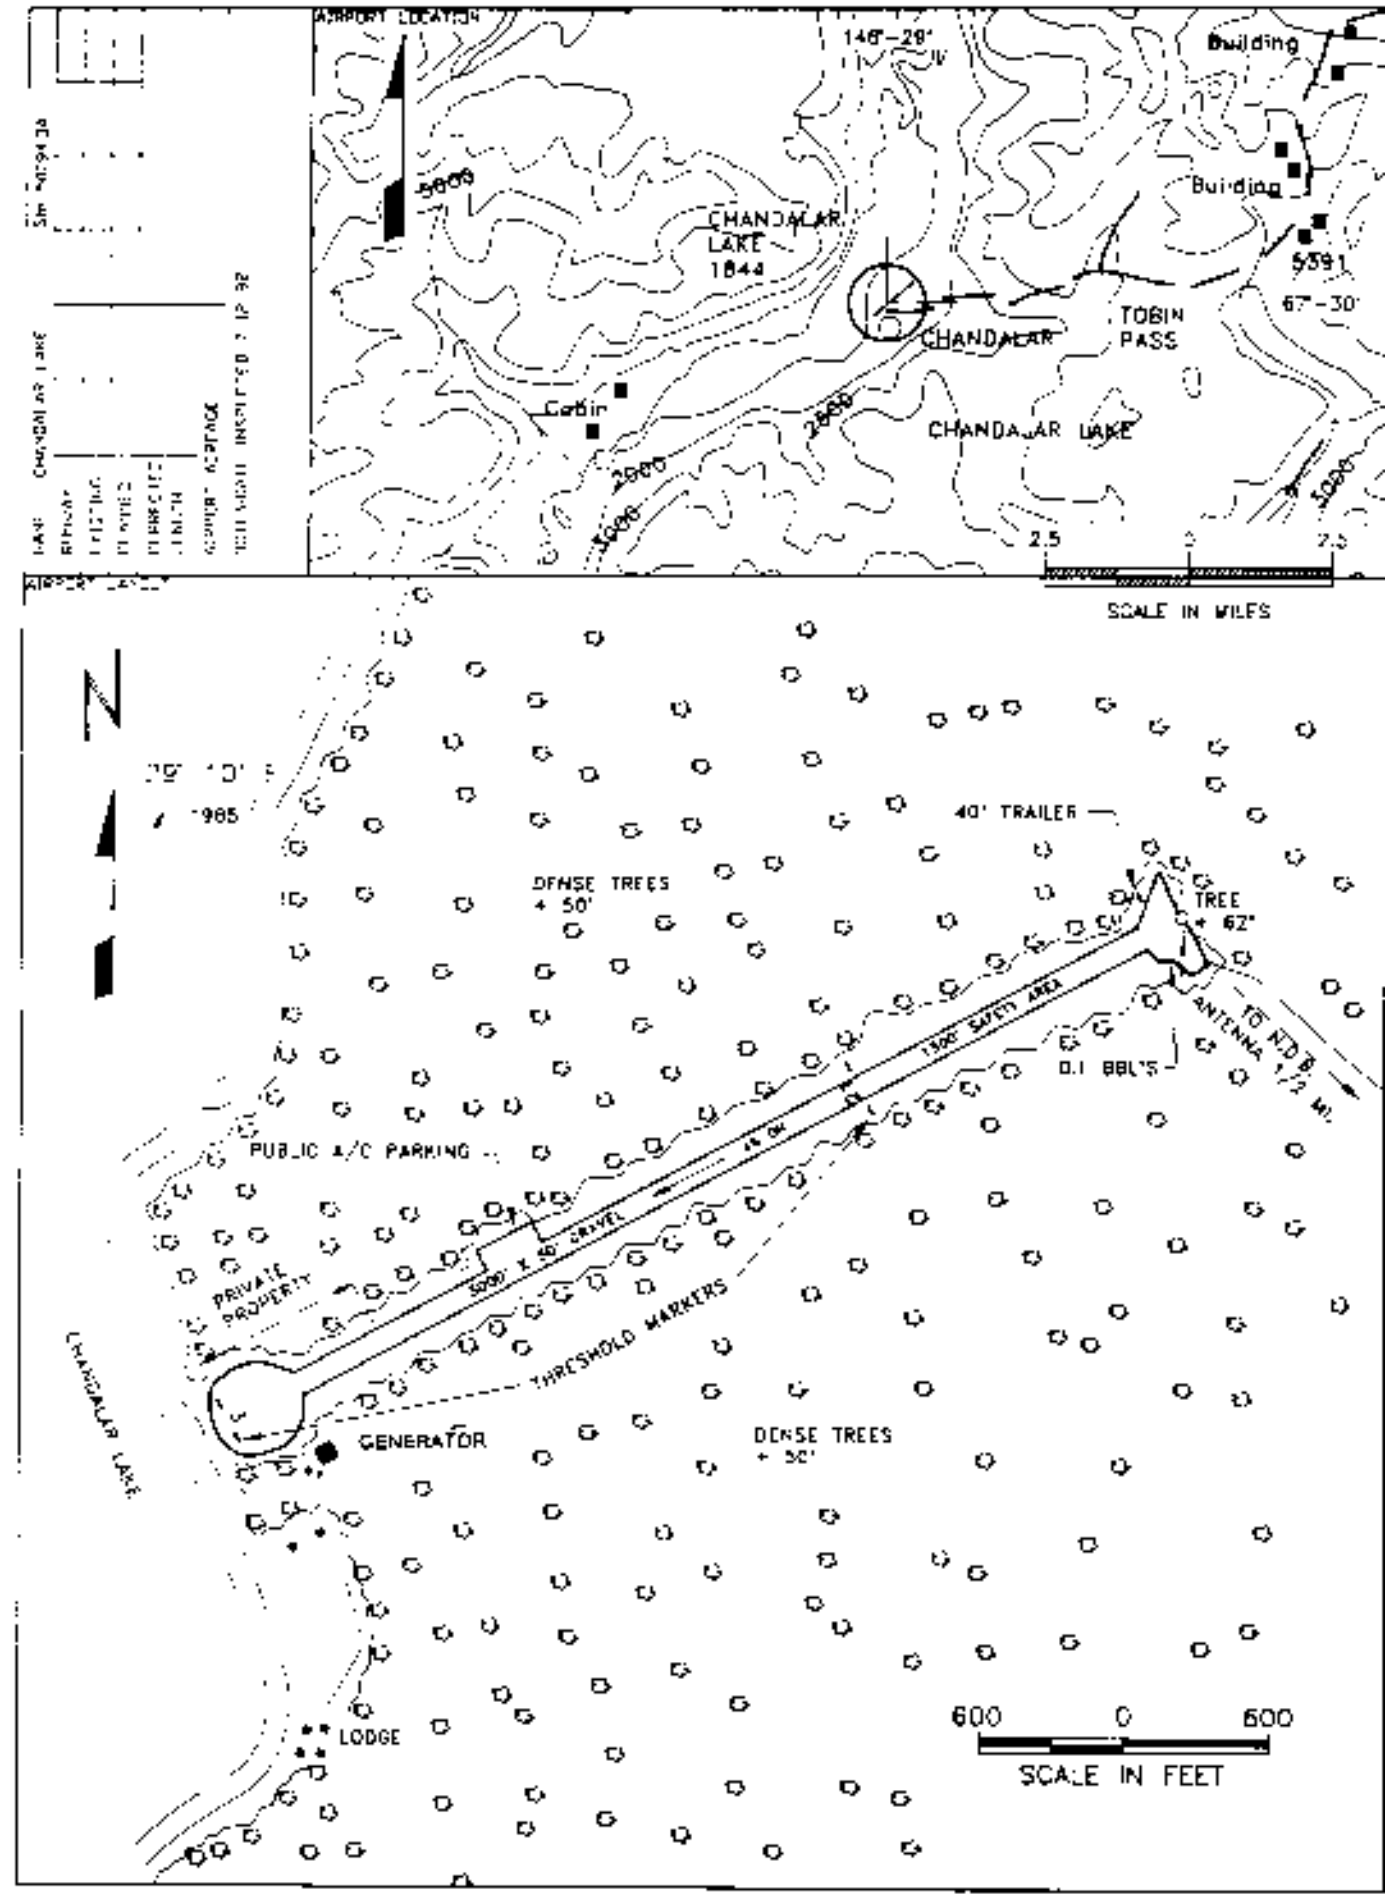
AIRPORT LOCATION
146°-29'
Building
Building
5591
67°-30'
CHANDALAR LAKE 1844
CHANDALAR
TOBIN PASS
Cabin
CHANDALAR LAKE
2.5
0
2.5
SCALE IN MILES
N
40' TRAILER
DENSE TREES + 50'
TREE + 62'
1500' SAFETY AREA
TO N.D.B. ANTENNA 1/2 MI.
0.1 BBL'S
PUBLIC A/C PARKING
PRIVATE PROPERTY
5000' X 40' GRAVEL
THRESHOLD MARKERS
CHANDALAR LAKE
GENERATOR
DENSE TREES + 30'
LODGE
600
0
600
SCALE IN FEET